ATTACHMENT 4

SKETCH PLAN SHOWING BOUNDARY STAKING ON AMENDED LOT 5 (DD 668911), SECTIONS 19 AND 20, RANGE 4, COMIAKEN DISTRICT, PLAN 3088, EXCEPT PART IN PLAN 23376

P.I.D. 000-806-793

0 50 100 m

ALL DISTANCES ARE IN METRES AND DECIMALS THEREOF

THE INTENDED PLOT SIZE OF THIS PLAN IS 432 mm IN WIDTH BY 560 mm IN HEIGHT (A-2 SIZE) WHEN PLOTTED AT A SCALE OF 1:1000

NOTES:

PARCEL DIMENSIONS ARE DERIVED FROM FIELD SURVEY AND EXISTING LAND TITLE OFFICE RECORDS, BEING PLANS 3088 AND 23376.

DATE OF FIELD SURVEY: AUGUST 13 AND 17, 2021

TITLE SUBJECT TO: NONE

LEGEND:

◆	ALUMINUM POST - FOUND
●	IRON PIN - FOUND
⊕	NON-STANDARD POST - FOUND
△ 225	STAKE SET WITH CORRESPONDING NUMBER
Rem	REMAINDER

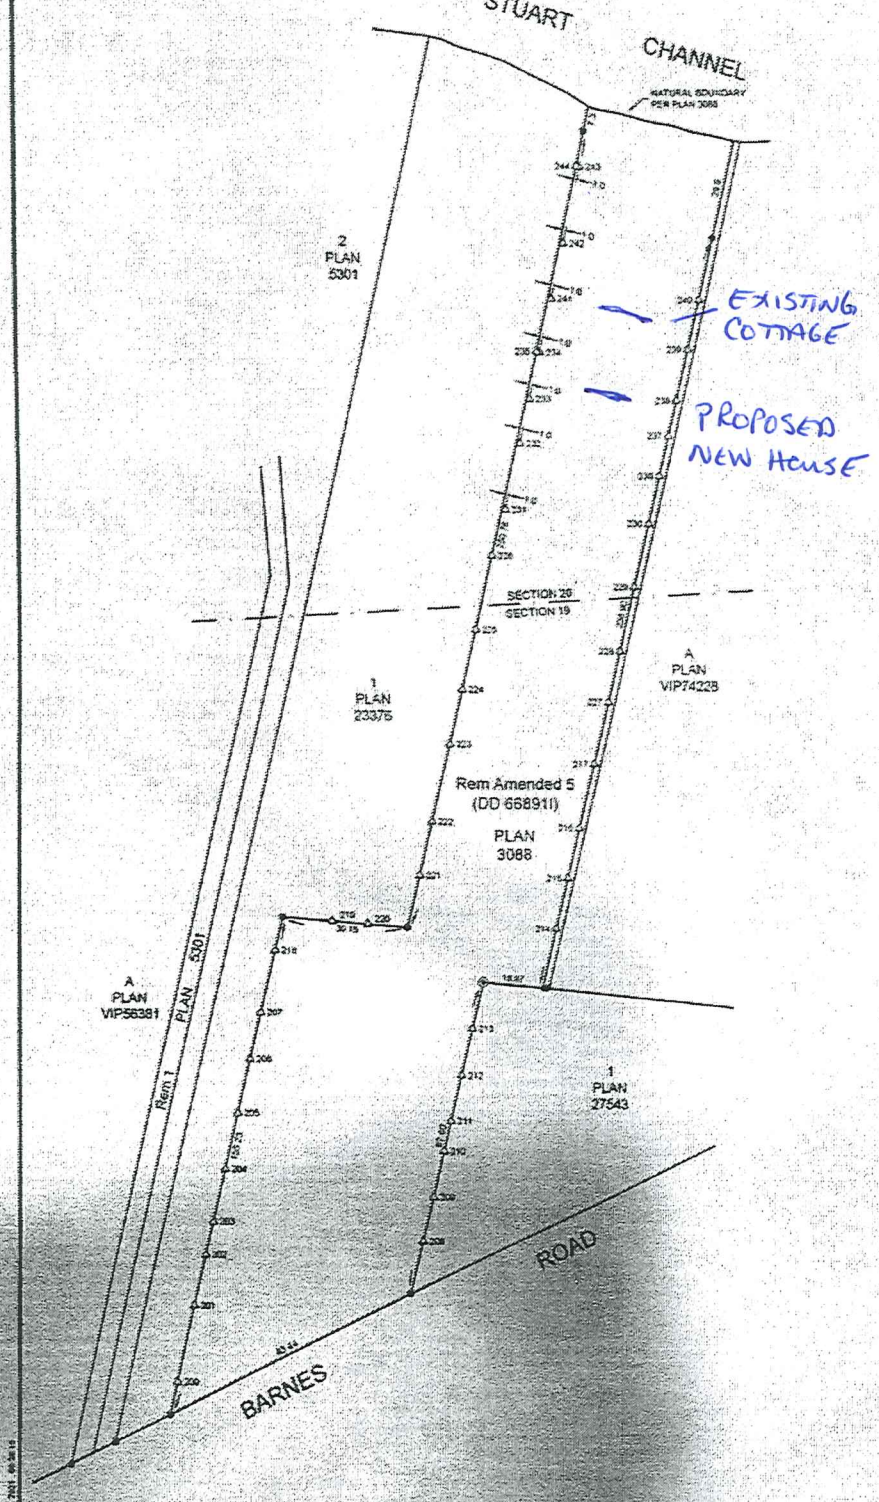

THIS DRAWING AND DESIGN IS THE PROPERTY OF McELHANNEY AND SHALL NOT BE USED, REUSED OR REPRODUCED WITHOUT THE CONSENT OF McELHANNEY. McELHANNEY WILL NOT BE HELD RESPONSIBLE FOR THE IMPROPER OR UNAUTHORIZED USE OF THIS DRAWING AND DESIGN.

THIS DRAWING AND DESIGN HAS BEEN PREPARED FOR THE CLIENT IDENTIFIED, TO MEET THE STANDARDS AND REQUIREMENTS OF THE APPLICABLE PUBLIC AGENCIES AT THE TIME OF INTERPRETATION. McELHANNEY, ITS EMPLOYEES, SUBCONSULTANTS AND AGENTS SHALL NOT BE LIABLE FOR ANY LOSSES OR OTHER CONSEQUENCES RESULTING FROM THE USE OR RELIANCE UPON, OR ANY CHANGES MADE TO, THIS DRAWING, BY ANY THIRD PARTY, INCLUDING CONTRACTORS, SUPPLIERS, CONSULTANTS AND STAKEHOLDERS, OR THEIR SUPPORTERS OR AGENTS, WITHOUT McELHANNEY'S PRIOR WRITTEN CONSENT.

INFORMATION ON EXISTING UNDERGROUND FACILITIES MAY NOT BE COMPLETE OR ACCURATE. McELHANNEY, ITS EMPLOYEES AND DIRECTORS ARE NOT RESPONSIBLE NOR LIABLE FOR THE LOCATION OF ANY UNDERGROUND CONDUITS, PIPES, CABLES OR OTHER FACILITIES WHETHER SHOWN OR OMITTED FROM THIS PLAN. PRIOR TO CONSTRUCTION CONTRACTOR SHALL EXPOSE LOCATIONS OF ALL EXISTING FACILITIES BY HAND DIGGING OR HYDROVAC AND ADVISE THE ENGINEER OF POTENTIAL CONFLICTS.

McElhanney
SUITE 202 - 2855 KOPR ROAD
DUNCAN BC V9L 2S2
TEL 250.748.3326

SHARON QUACH
Client

SKETCH PLAN
1211 BARNES ROAD, CROFTON, BC
Title

Date:	AUGUST 27, 2021	McElhanney Project No.	2233-01150-48
Scale:	AS SHOWN		
Drawn:	KS	Drawing No.	01150-48-V-1 SK
Checked:	BD		

Plotted: August 27, 2021 09:36:10