ATTACHMENT 2

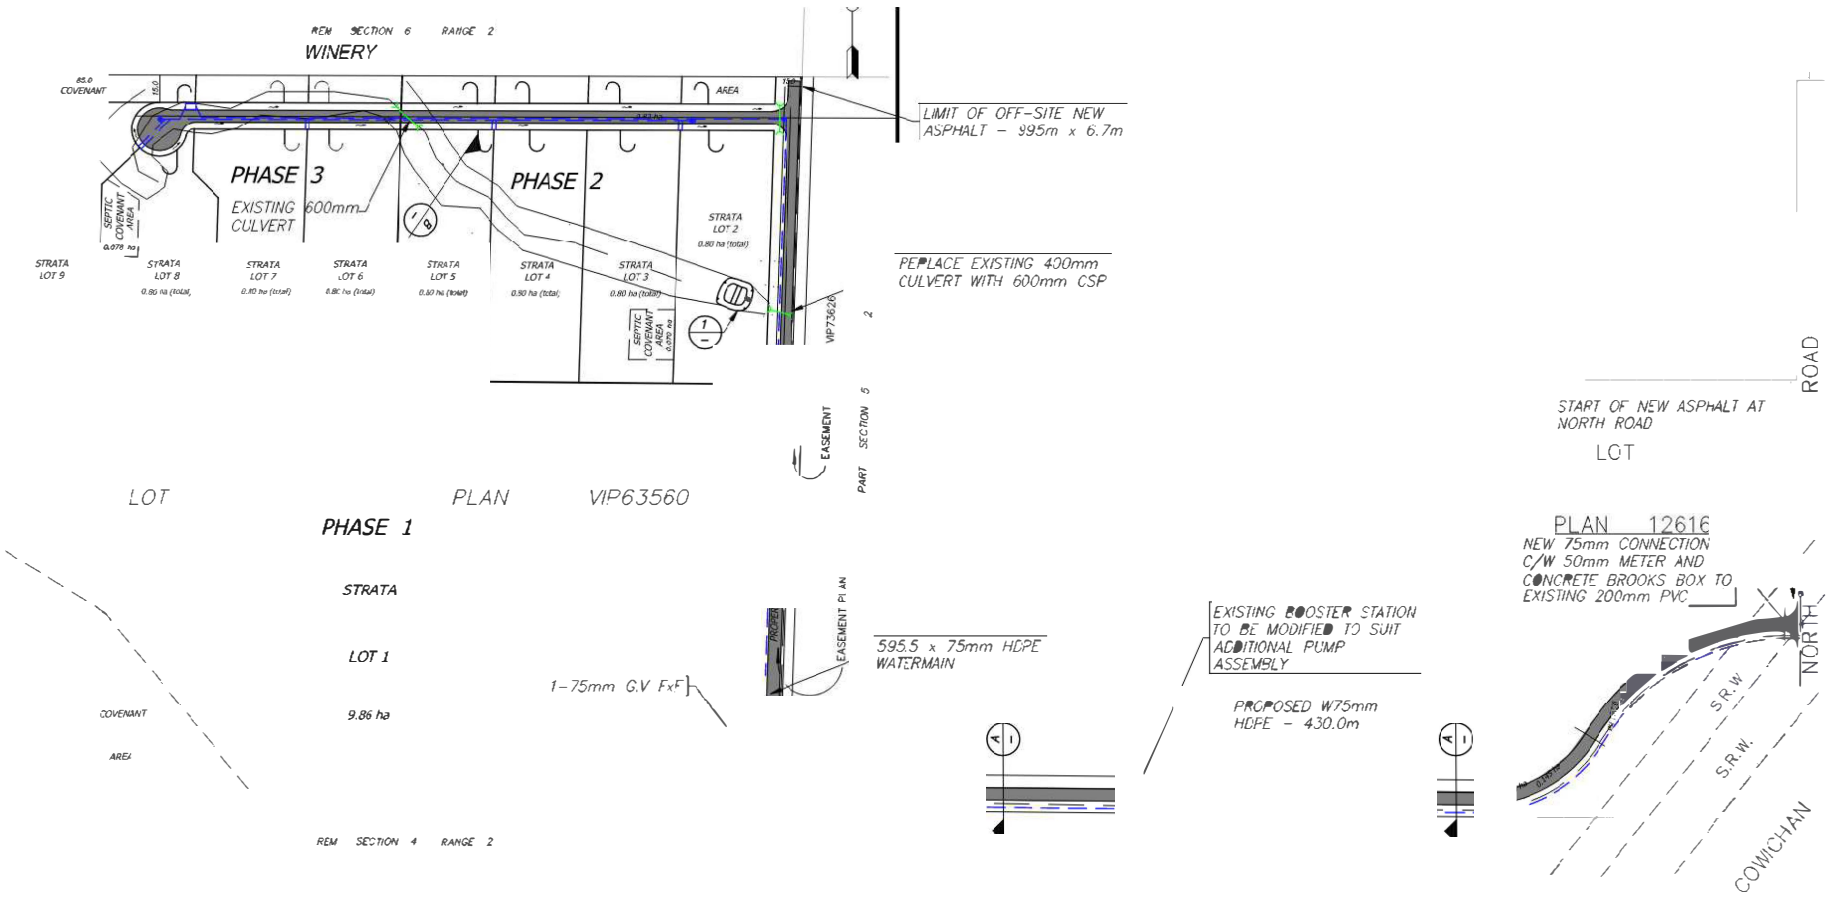

SITE PLAN 1:2000