ATTACHMENT 7

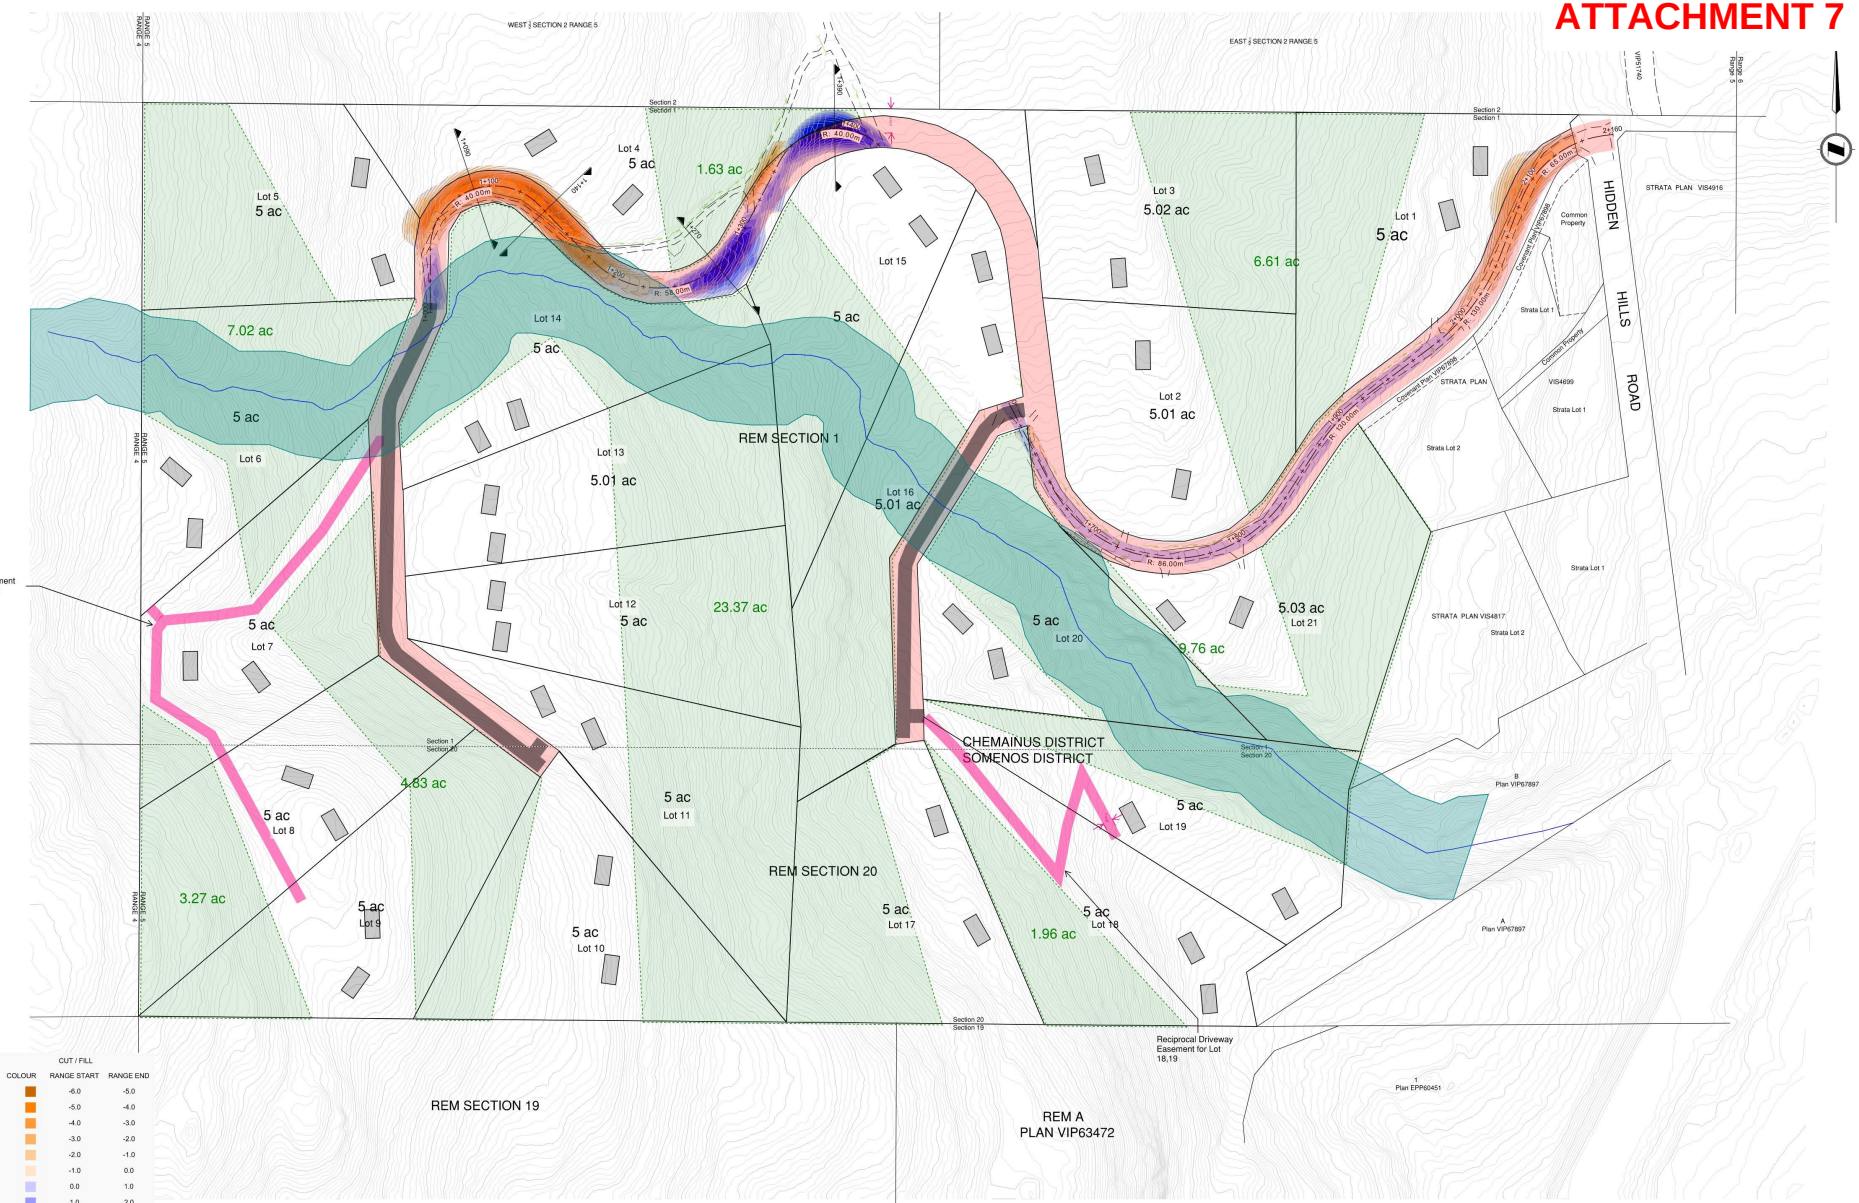

CUT / FILL		
COLOUR	RANGE START	RANGE END
	-6.0	-5.0
	-5.0	-4.0
	-4.0	-3.0
	-3.0	-2.0
	-2.0	-1.0
	-1.0	0.0
	0.0	1.0
	1.0	2.0
	2.0	3.0
	3.0	4.0
	4.0	5.0
	5.0	6.0
	6.0	7.0
	7.0	8.0

BASED ON A ASSUMED ROAD CROSS SECTION

- APPROXIMATE CUT: ± 15,980 m³
- APPROXIMATE FILL: ± 13,730 m³

- ASSUMED CUT TO FILL (±80%)
  - REUSE: ± 12,780 m³
  - REMOVE: ± 3,200 m³
  - IMPORT: ± 950 m³

Rev	Date	Description	Drawn	Design	App'd
PA	2023-02-14	ISSUED FOR REVIEW	KB		JI

THIS DRAWING AND DESIGN IS THE PROPERTY OF McELHANNEY AND SHALL NOT BE USED, REUSED OR REPRODUCED WITHOUT THE CONSENT OF McELHANNEY. McELHANNEY WILL NOT BE HELD RESPONSIBLE FOR THE IMPROPER OR UNAUTHORIZED USE OF THIS DRAWING AND DESIGN.

THIS DRAWING AND DESIGN HAS BEEN PREPARED FOR THE CLIENT IDENTIFIED, TO MEET THE STANDARDS AND REQUIREMENTS OF THE APPLICABLE PUBLIC AGENCIES AT THE TIME OF PREPARATION. McELHANNEY, ITS EMPLOYEES, SUBCONSULTANTS AND AGENTS WILL NOT BE LIABLE FOR ANY LOSSES OR OTHER CONSEQUENCES RESULTING FROM THE USE OR RELIANCE UPON, OR ANY CHANGES MADE TO, THIS DRAWING, BY ANY THIRD PARTY, INCLUDING CONTRACTORS, SUBCONTRACTORS, CLIENTS, GOVERNMENT AGENCIES, OR THEIR EMPLOYEES OR AGENTS, WITHOUT McELHANNEY'S PRIOR WRITTEN CONSENT.

INFORMATION ON EXISTING UNDERGROUND FACILITIES MAY NOT BE COMPLETE OR ACCURATE. McELHANNEY, ITS EMPLOYEES AND DIRECTORS ARE NOT RESPONSIBLE NOR LIABLE FOR THE LOCATION OF ANY UNDERGROUND CONDUITS, PIPES, CABLES OR OTHER FACILITIES WHETHER SHOWN OR OMITTED FROM THIS PLAN. PRIOR TO CONSTRUCTION CONTRACTOR SHALL EXPOSE LOCATIONS OF ALL EXISTING FACILITIES BY HAND DIGGING OR HYDROVAC AND ADVISE THE ENGINEER OF POTENTIAL CONFLICTS.

ORIGINAL DWG SIZE: ARCH F (30" x 42")

0 1:1,250 50

McElhanney
Suite 107
225 Canada Avenue
Duncan BC
Canada V9L 1T6
T 250 748 3335

PRELIMINARY NOT FOR CONSTRUCTION

THIS DRAWING HAS NOT BEEN APPROVED AND MAY CONTAIN ERRORS AND OMISSIONS

WEST COAST ROAD ESTATES

HIDDEN HILLS DEVELOPMENT

PRELIMINARY STRATA ROAD PLAN

Drawing No. C01-V3

Project Number 2233-02109-00

Rev. PA

© ELECTRONIC ALL PRINTS BEARING PRECEDES REVISION